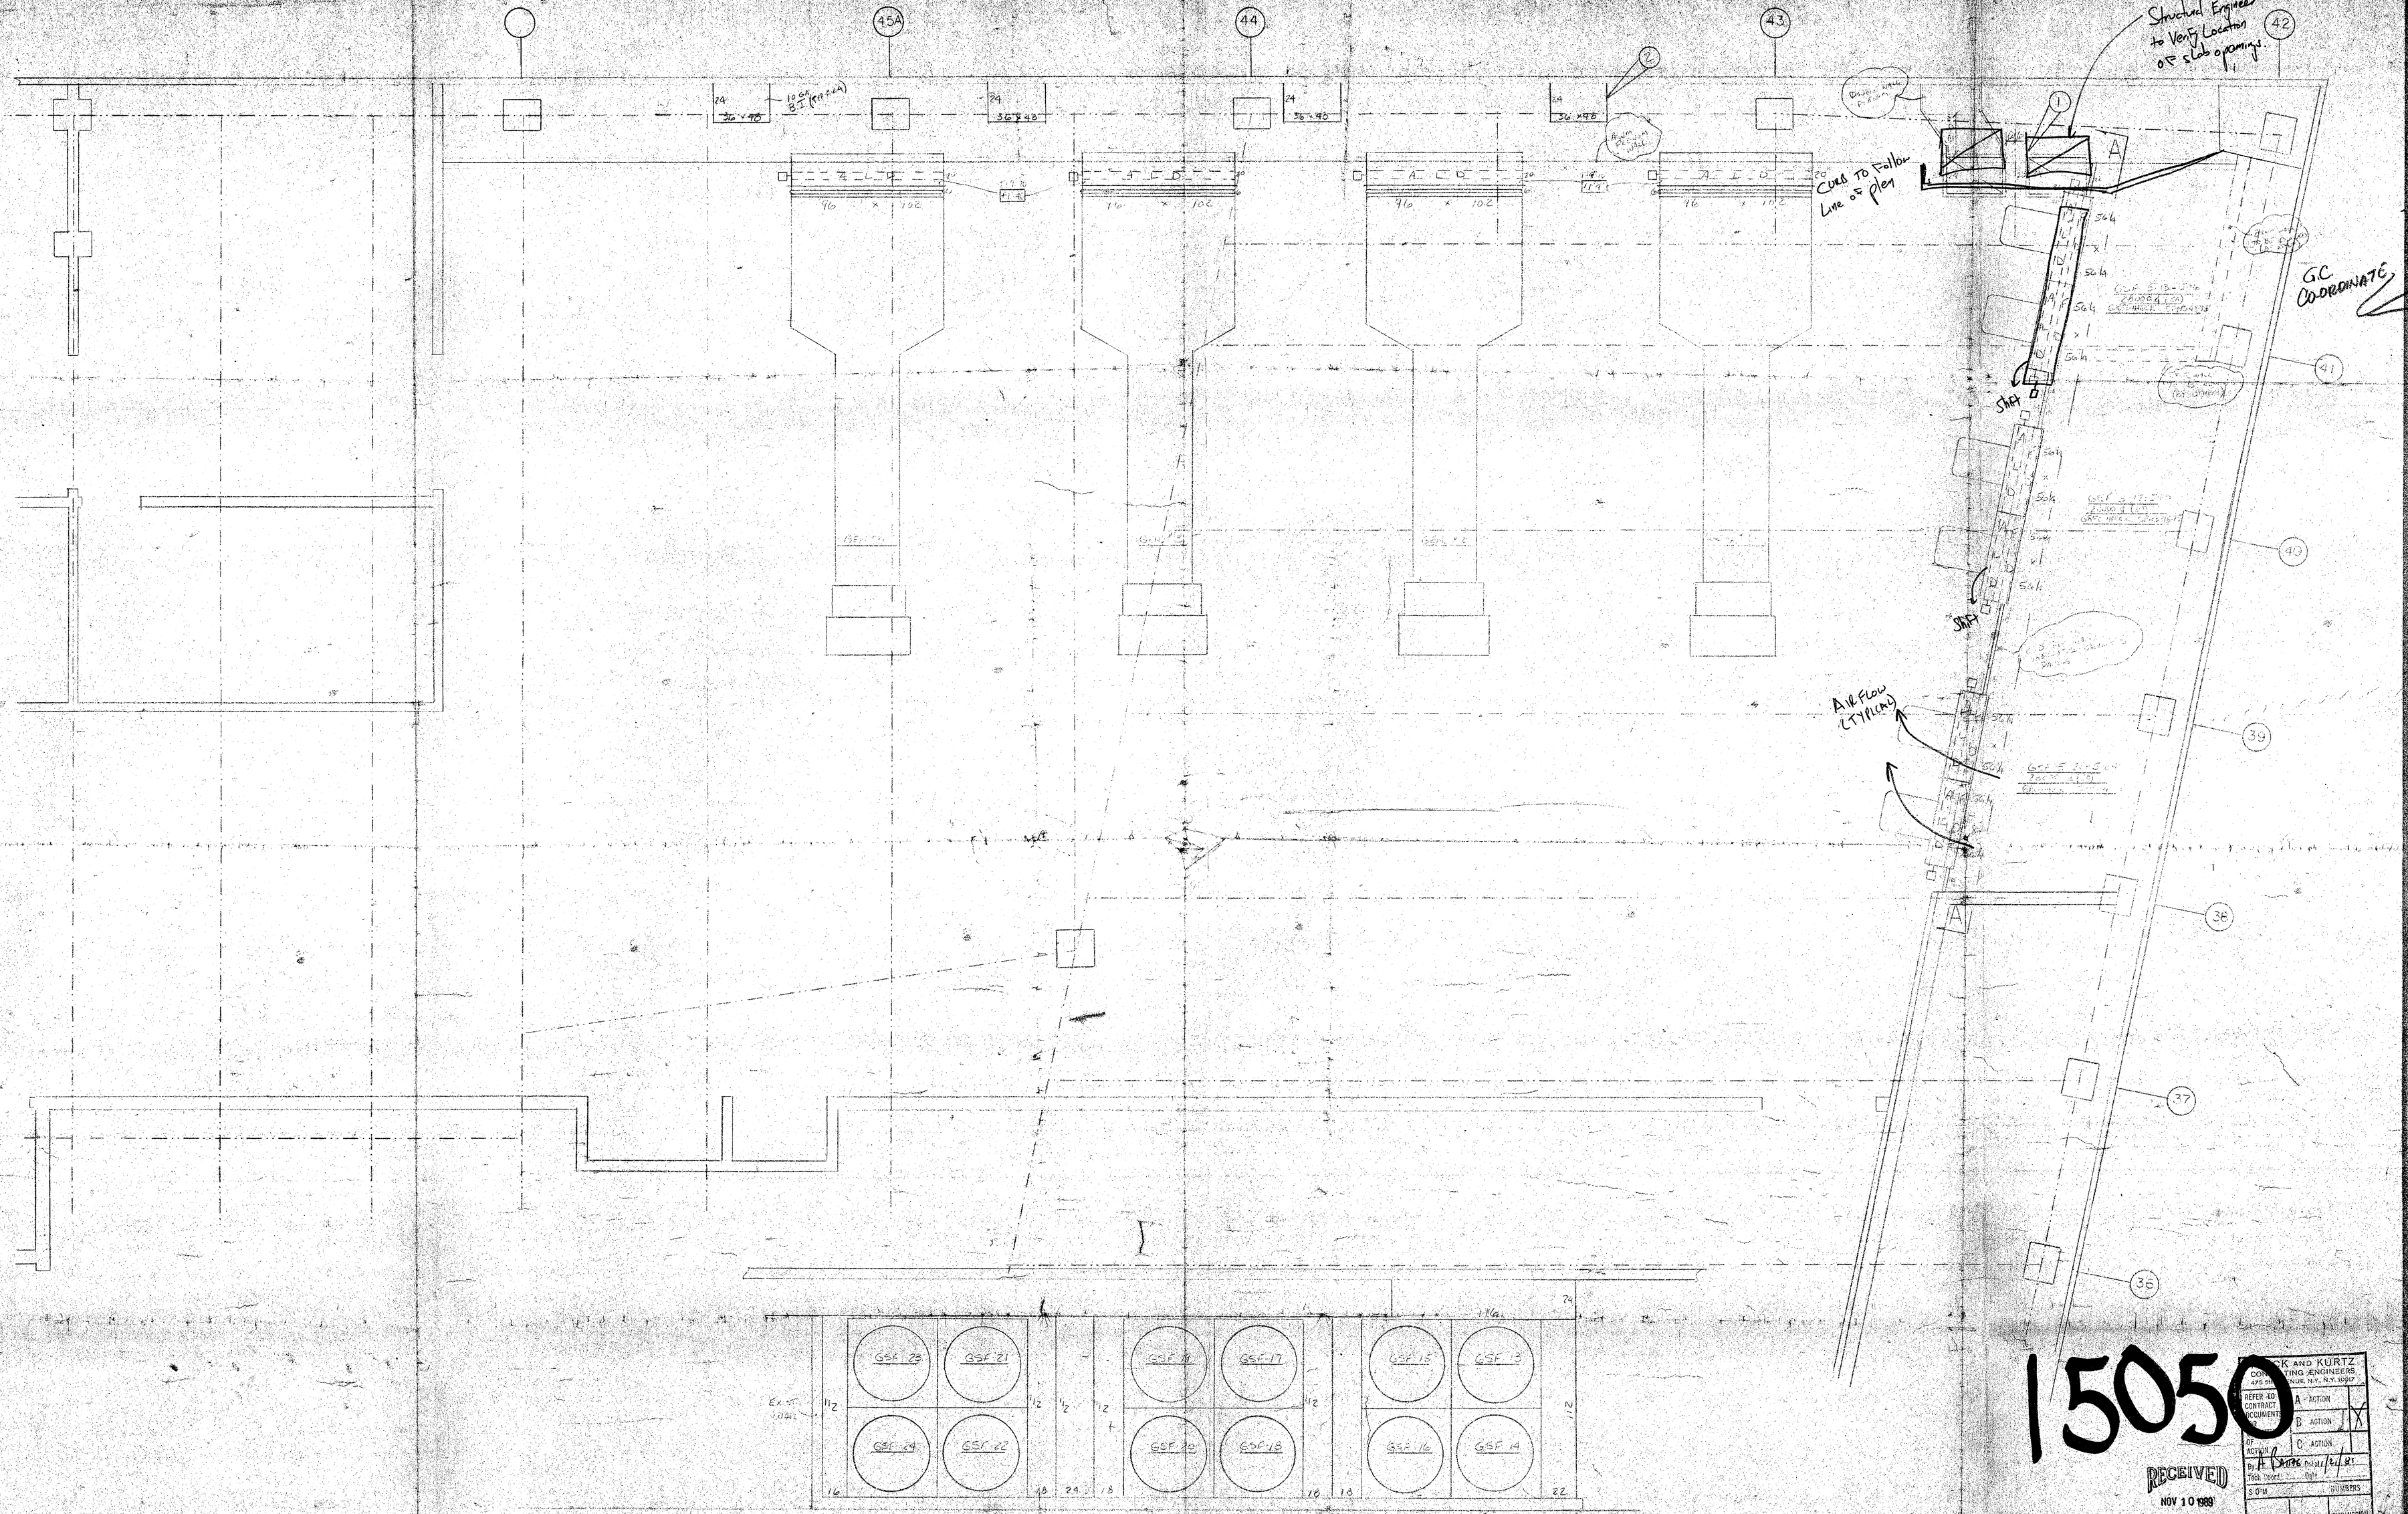

LEGEND OF SYMBOLS

ARCH. & ENGR. NOTES

THIS DRAWING CONTAINS
NO. TO

REFERENCE DRAWINGS USED

DWG #	REV #	DATE	DWG #	REV #	DATE
2	2	5/1/98			
5	5	5/1/98			
7	5	5/1/98			

RECEIVED
NOV 10 1998
FLACK & KURTZ
CONSULTING ENGINEERS
N.Y., N.Y.

FLACK AND KURTZ
CONSULTING ENGINEERS
77 WATER STREET, NEW YORK, N.Y. 10005

REFER TO CONTRACT DRAWINGS
A - ACTION
B - ACTION
C - ACTION
BY: A. Chan DATE: 12/1/98
CHK'D BY: DATE:
SECTION | FILE NO. | SUBMISSION

NOV - 9 1998
MORSE/DIESEL

REVISIONS

DESIGNED BY: CHECKED BY: DRAWN BY: CHECKED BY:

PROJECT SALOMON BROS. INC.
7 W.T.C.
SHEET TITLE PART PLAN & SECTION
CONTRACTOR CENTRIFUGAL
ENGINEER FLACK & KURTZ
ARCHITECT SKIDMORE, OWINGS, MERRILL
SCALE 1/4" = 1'-0" DRAWN BY: DATE: 11/9/98
JOB NO. 868 DRWG NO. 5-3

15050 98-1

WTC3-3-50M